GENERAL DEMOLITION KEYNOTES:

A. CONTRACTOR TO VERIFY ALL DIMENSIONS

B. EXISTING FIREPLACES TO BE BLOCKED IN AND BOARDED OVER UNLESS NOTED

C. EXISTING STAIR TO RECEIVE NEW RAILINGS TO MEET MA BUILDING CODE

D. PROVIDE EXHAUST FANS IN BATHROOMS - TYP

E. PROVIDE NEW FLOOR DRAINS IN BATHROOMS

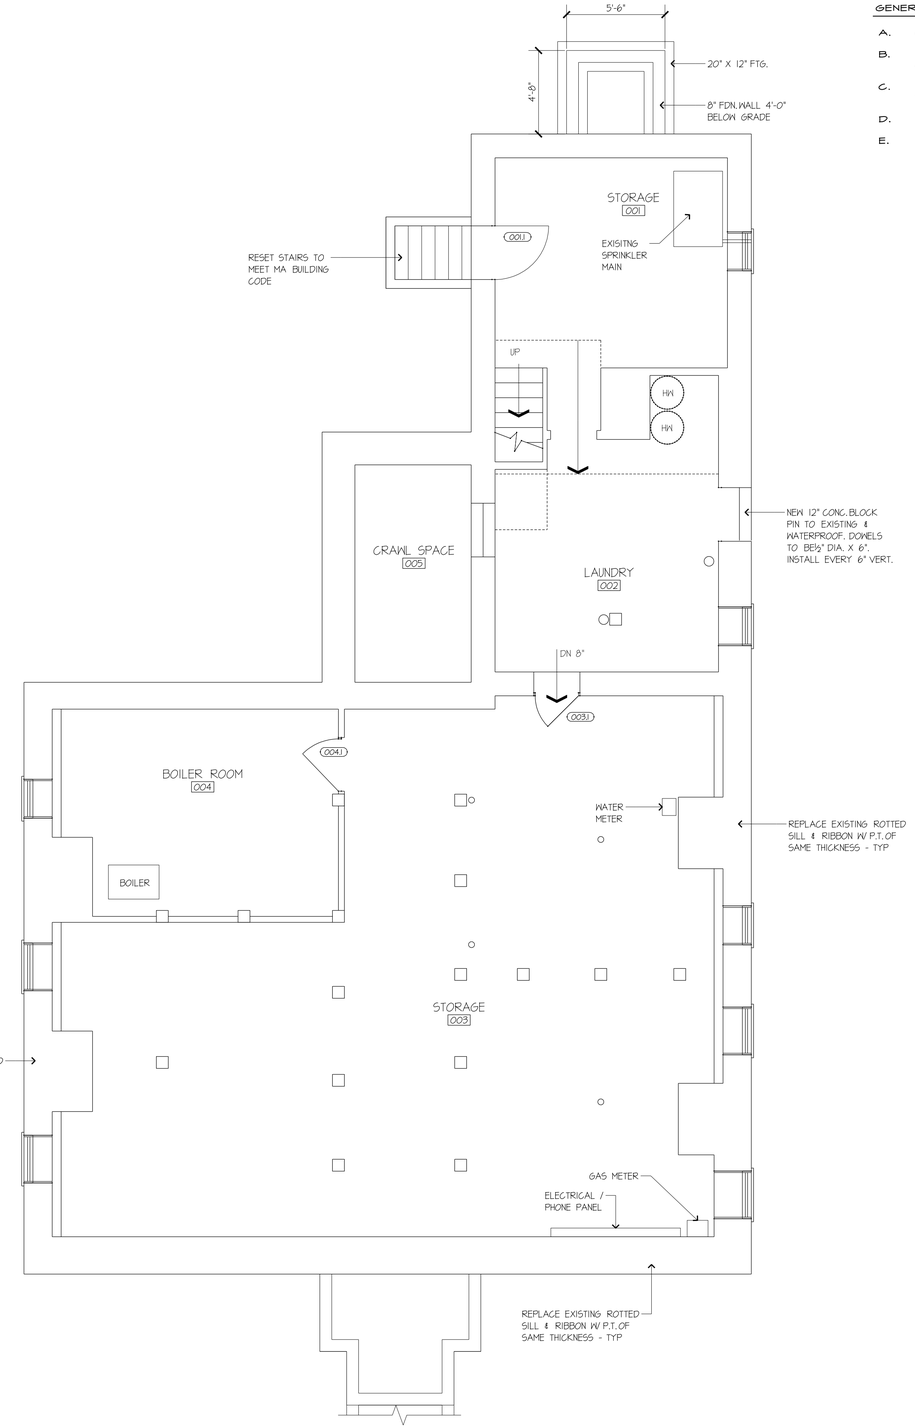

1 BASEMENT FLOOR PLAN

SCALE: 1/4" = 1'-0"

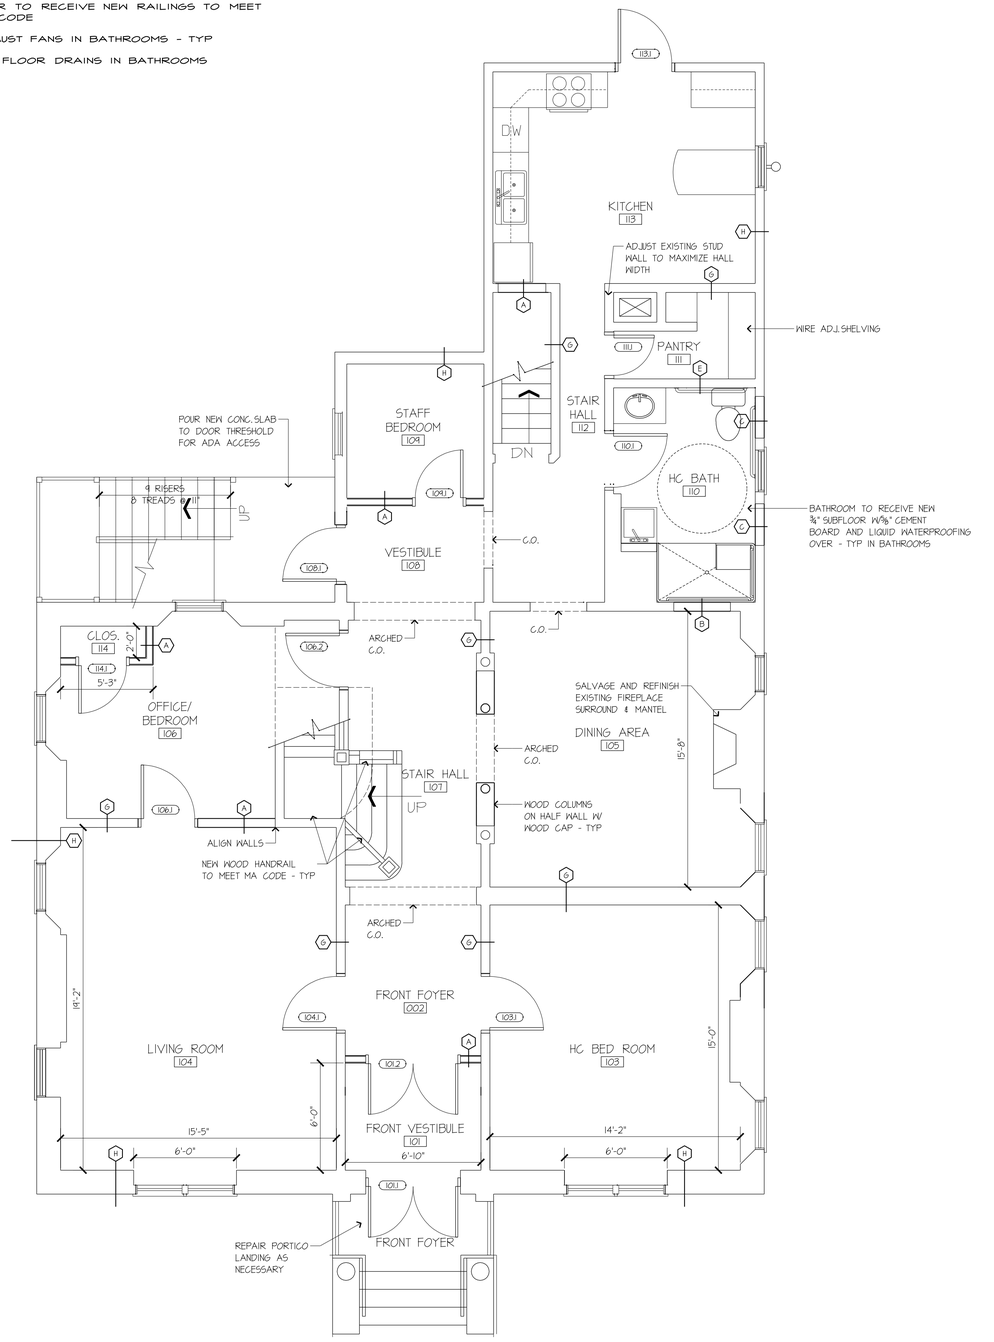

2 FIRST FLOOR PLAN

SCALE: 1/4" = 1'-0"

Community Teamwork Inc.

360 Pawtucket Street
Lowell, MA 01851

Renovation Project

J Ferrera
Associates Inc.
Architecture • Design • Planning
527 Rollstone Road, Fitchburg, MA 01420
tel:(978) 407-8848 email: jferrera@comcast.net

PRICING SET

NO.	DATE	DESCRIPTION

SHEET TITLE:

BASEMENT & FIRST FLOOR PLANS

Job No.:	**09020**
FILE:	
DRAWN:	
SCALE :	**1/4" = 1'-0"**
DATE:	**01/04/2010**

SHEET IDENTIFICATION:

A2.00